Drawn By: Author
Checked By: Checker
Approved By: Approver

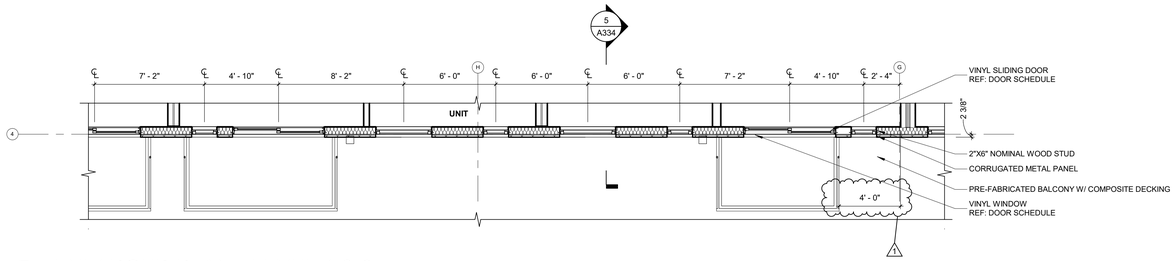

2 ENLARGED PLAN - LEVEL 4 & 6

1/4" = 1'-0"

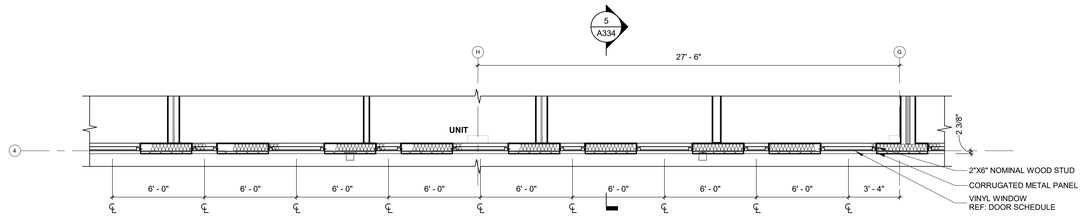

3 ENLARGED PLAN - LEVEL 3

1/4" = 1'-0"

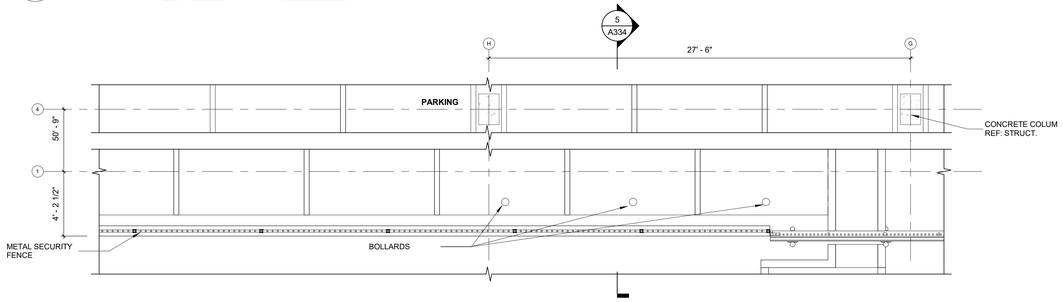

1 ENLARGED PLAN - LEVEL 2

1/4" = 1'-0"

4 ENLARGED ELEVATION - EAST

1/4" = 1'-0"

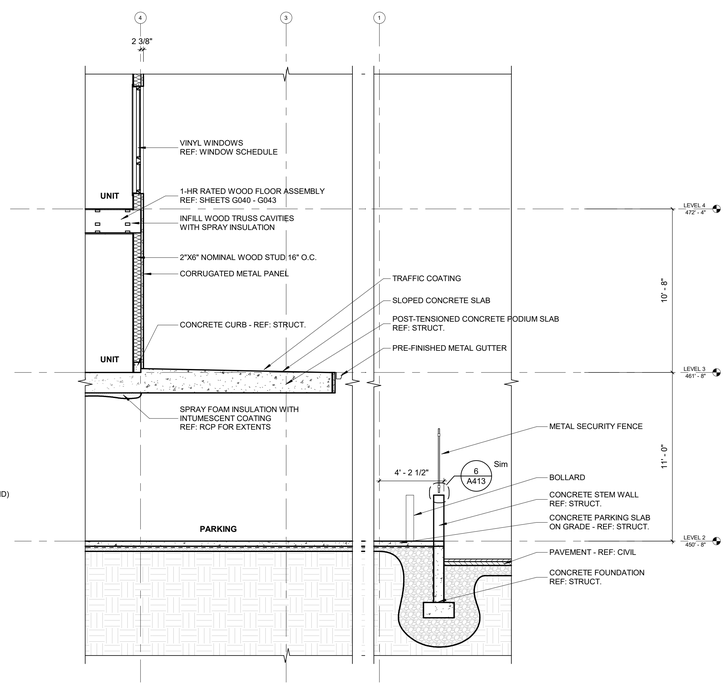

5 WALL SECTION

1/4" = 1'-0"

MATERIAL LEGEND

M-1 - WHITE CORRUGATED METAL (PAC-CLAD, COLOR: BONE WHITE)	ACM - ALUMINUM COMPOSITE METAL PANEL (B.O.D.: ALUCOBOND, COLOR: ANTRAZIT GREY)
M-2 - GRAY CORRUGATED METAL (PAC-CLAD, COLOR: SLATE GRAY)	BR-01 - BRICK (B.O.D.: WATSONTOWN BRICK, COLOR: NIGHT SHADOW MATT CLEAR)
M-3 - CHARCOAL CORRUGATED METAL (PAC-CLAD, COLOR: MUSKET GRAY)	BR-02 - THIN SET BRICK (B.O.D.: METROBRICK, COLOR: 705 GRAPHITE)
GL-1 - INSULATED GLAZING	CMU
GL-2 - NON-INSULATED SINGLE PANE TRANSLUCENT GLAZING	EIFS
GL-3 - INSULATED GLAZED SPANDREL PANEL	METAL GREEN SCREEN

NOTE: ALL UNITS TO HAVE A MINIMUM OF 1 OPERABLE WINDOW IN LIVING SPACE AND EACH BEDROOM SPACE

RESIDENTIAL - EAST

Gresham Smith
GreshamSmith.com

222 Second Avenue South
Suite 1400
Nashville, TN 37201
615.770.8100

Win ENGINEERING
2 International Plaza Suite 410 Nashville, TN 37217
Phone: 615-891-4565 I www.winengineer.com

LYNE

MDHA

5TH AND PLACE

725 S. 5th Street
Nashville, TN 37206

CONSTRUCTION DOCUMENTS

PATRICK JOSEPH HORGAN
REGISTERED ARCHITECT
AGRICULTURE
ARCHITECTURE
ENGINEERING
No. 104884
STATE OF TENNESSEE

Revision

No.	Date	Description
1	01/13/22	Addendum No. 2

SYSTEMS SHEET - RESIDENTIAL EAST

A334

44287.01
09.21.2022

This Line is 3 Inches When Printed Full Size

BIM 360://44287.01 5th and Summer/44287_Central_MDHA_5thandSummer.rvt
1/13/2023 12:14:11 PM