SECTION 4 & 9, TOWNSHIP 30 SOUTH, RANGE 15 EAST
PINELLAS COUNTY, FLORIDA

LEGEND:

A/C	AIR CONDITIONER ON CONCRETE PAD
BLDG	BUILDING
CC	CONCRETE CURB
CLF	CHAIN LINK FENCE
CONC	CONCRETE
CR	CABLE TELEVISION RISER
CS/W	CONCRETE SIDEWALK
EP	EDGE OF PAVEMENT
ER	ELECTRIC POWER RISER
GL	GROUND LIGHT
GM	GAS METER
LP	LIGHT POLE
PP	POWER POLE
S/W	SIDEWALK
TR	TELEPHONE RISER
WF	WOODEN FENCE
WM	WATER METER
	WATER VALVE
	FIRE HYDRANT
	DRAINAGE MANHOLE
	SANITARY SEWER MANHOLE
	GAS VALVE/METER
	GUY ANCHOR
	UTILITY POLE
H/C	HANDICAP
	PARKING SPACE COUNT
	HANDICAP PARKING & PARKING SPACE COUNT
	ADA ACCESS AISLE

SCALE IN FEET 1" = 30'

NORTH

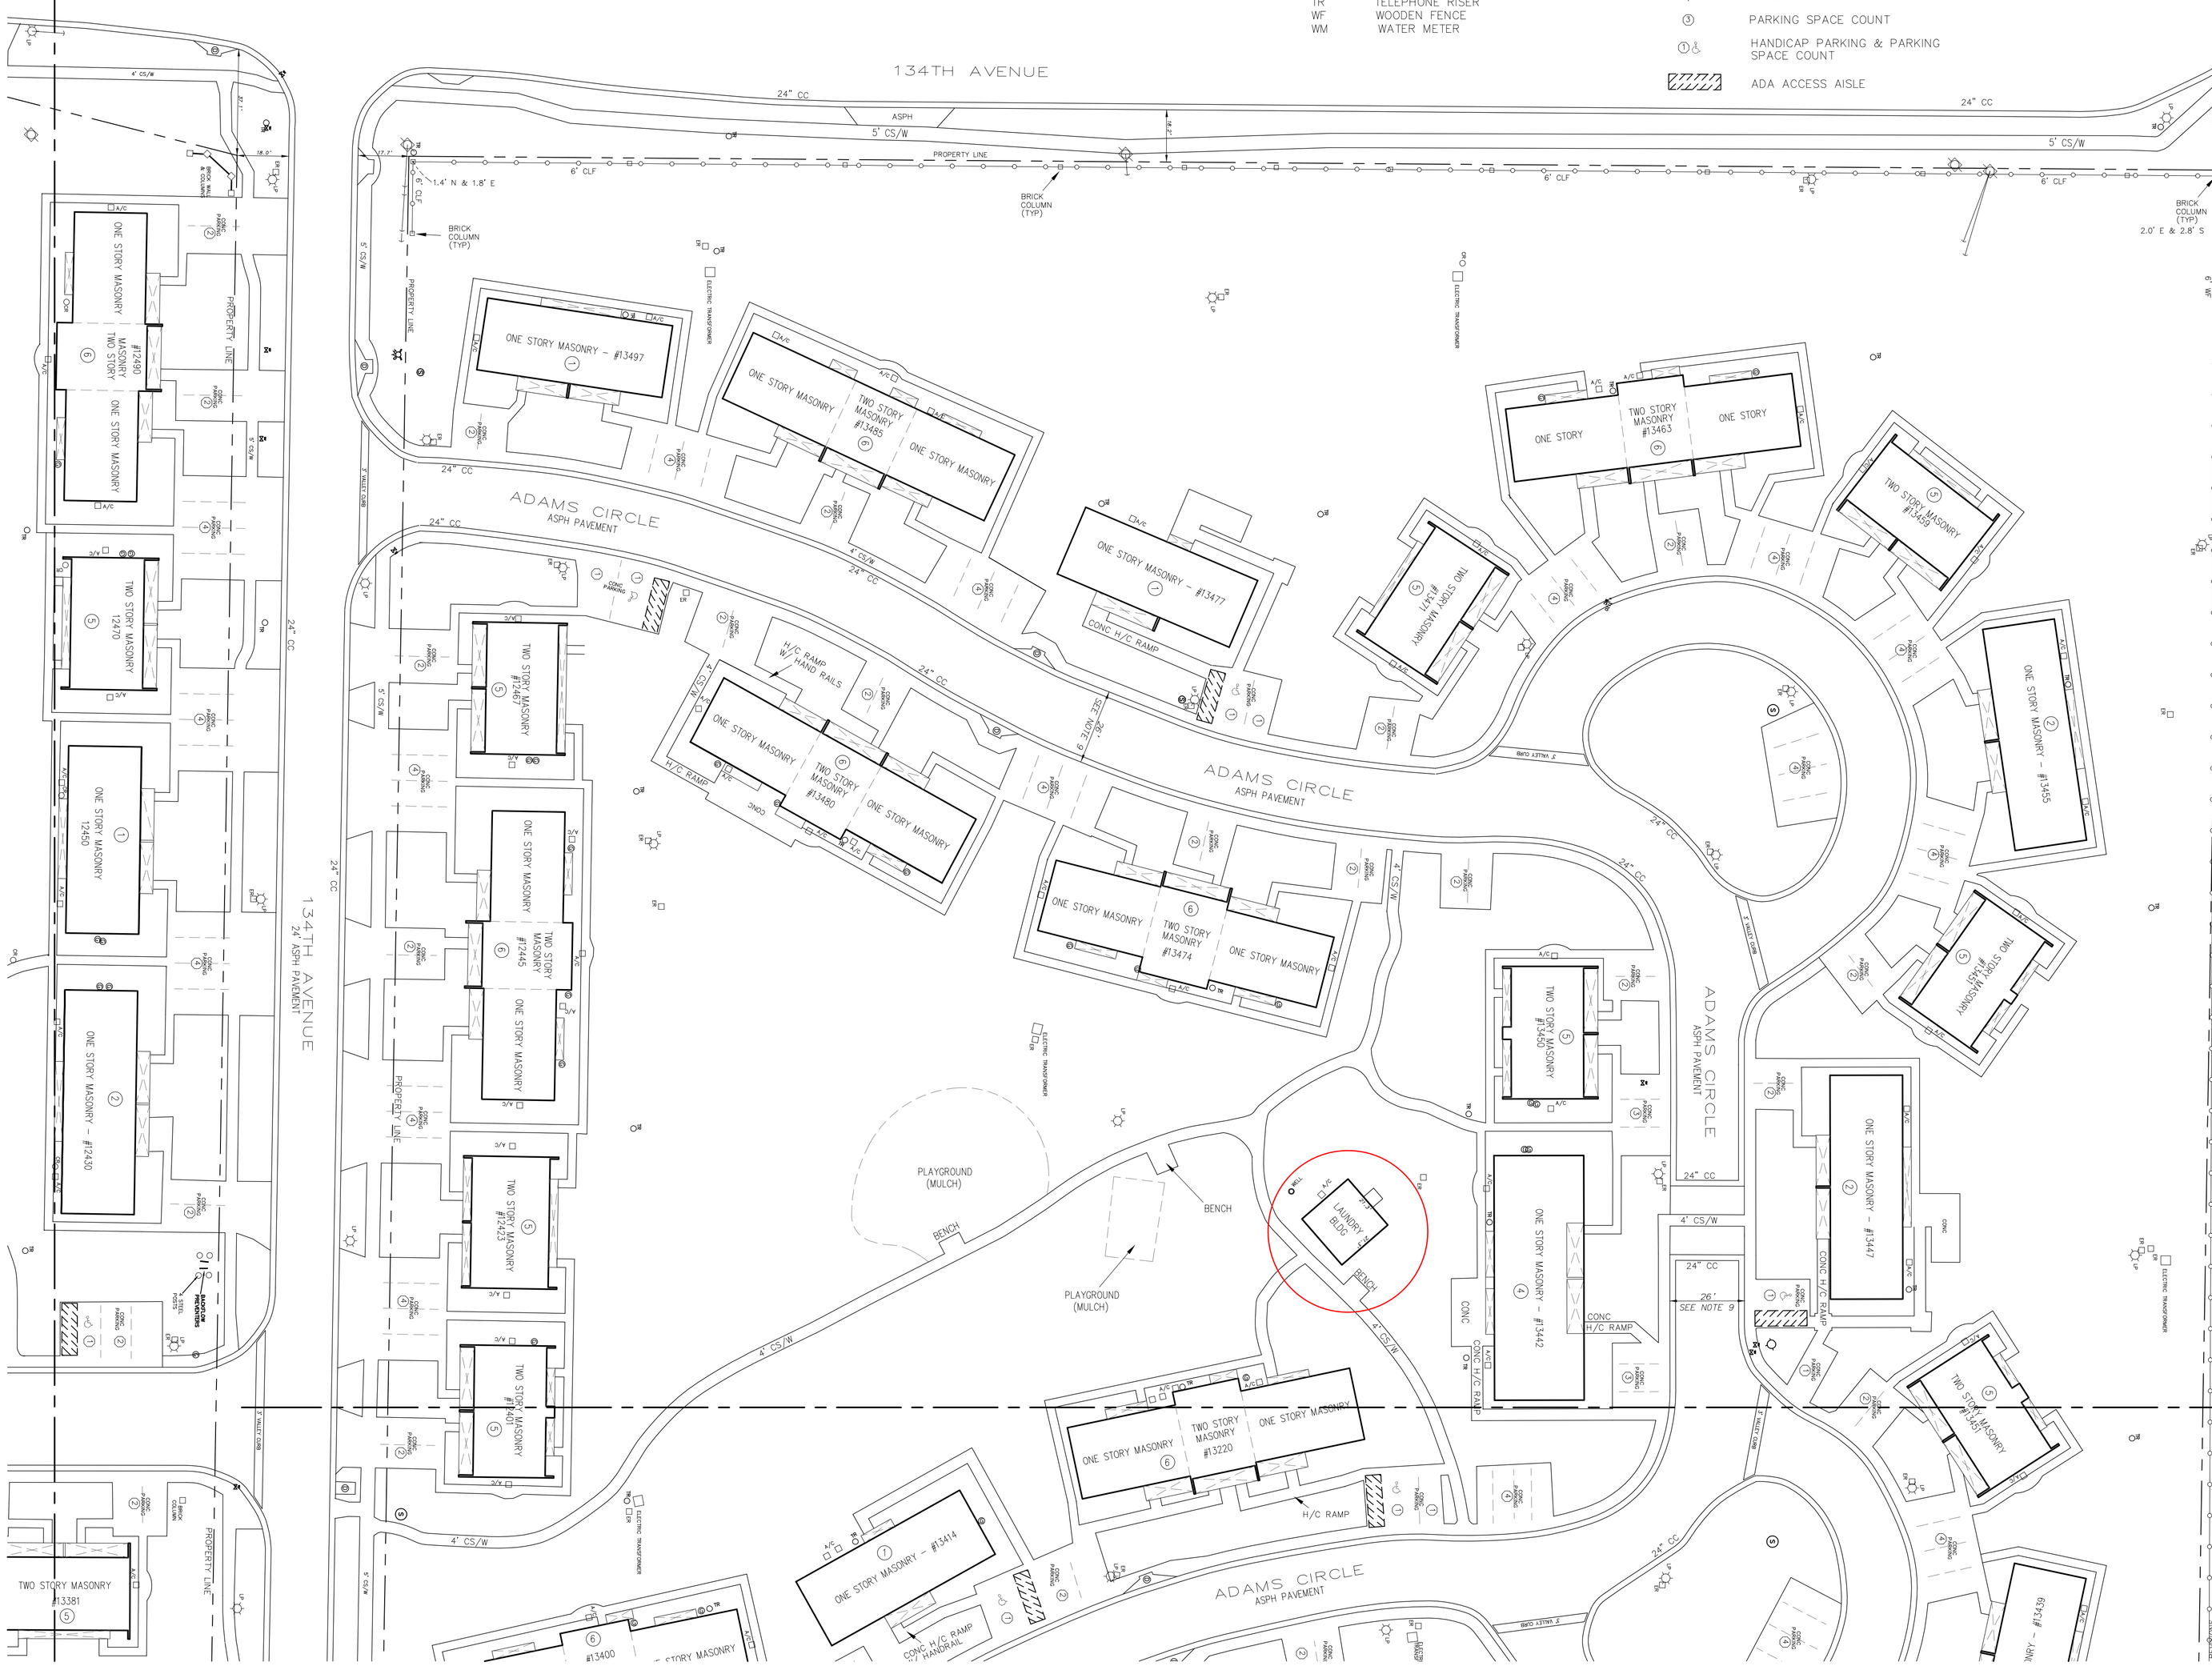

TYPICAL BUILDING DIMENSIONS

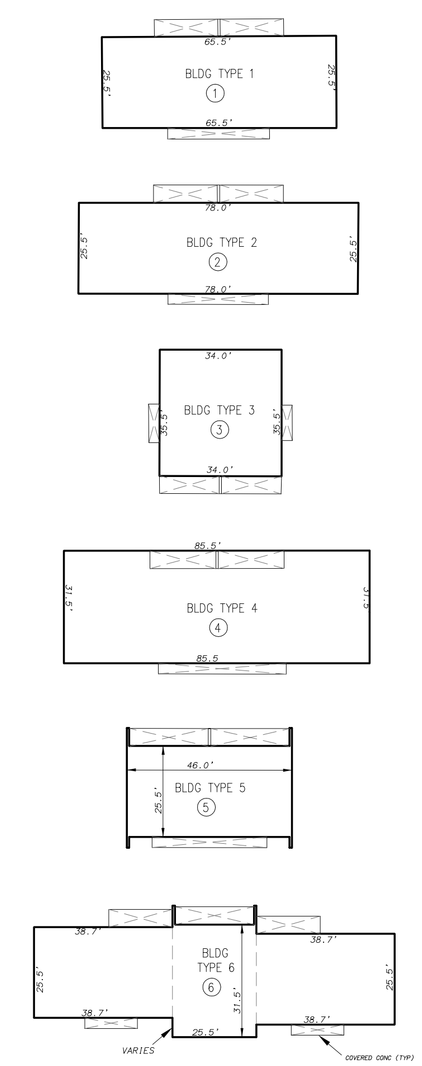

BOUNDARY SURVEY
RAINBOW VILLAGE
for: PINELLAS COUNTY HOUSING AUTHORITY

HARRY W. MARLOW, INC.
LAND SURVEYORS
CERTIFICATE OF AUTHORIZATION NO. LB938

HOME OFFICE
3941 68TH. AVENUE NORTH
PINELLAS PARK, FLORIDA 33781
(727) 525-6945 - FAX 522-1403

OCALA OFFICE
2525 N.E. 36TH. AVENUE
OCALA, FLORIDA 34470
(352) 867-5533 - FAX 867-8544

SINCE 1964

DATE	REMARKS	DRW	CKD
11/03/10	ADD PARKING STRIPES, LABEL CURBS, ETC	FTW	TS
11/04/10	ADD ADA ACCESS AISLES	FTW	TS

CLIENT: Pinellas Co. Housing Auth.		DATE: 10/12/10	DRAWING NO. M-7730
SCALE: 1"=30'	WORK ORDER: 10050	DRAWN BY: FTW	SURVEY SHEET NO. 4 of 5
F.B.		CHECKED BY	